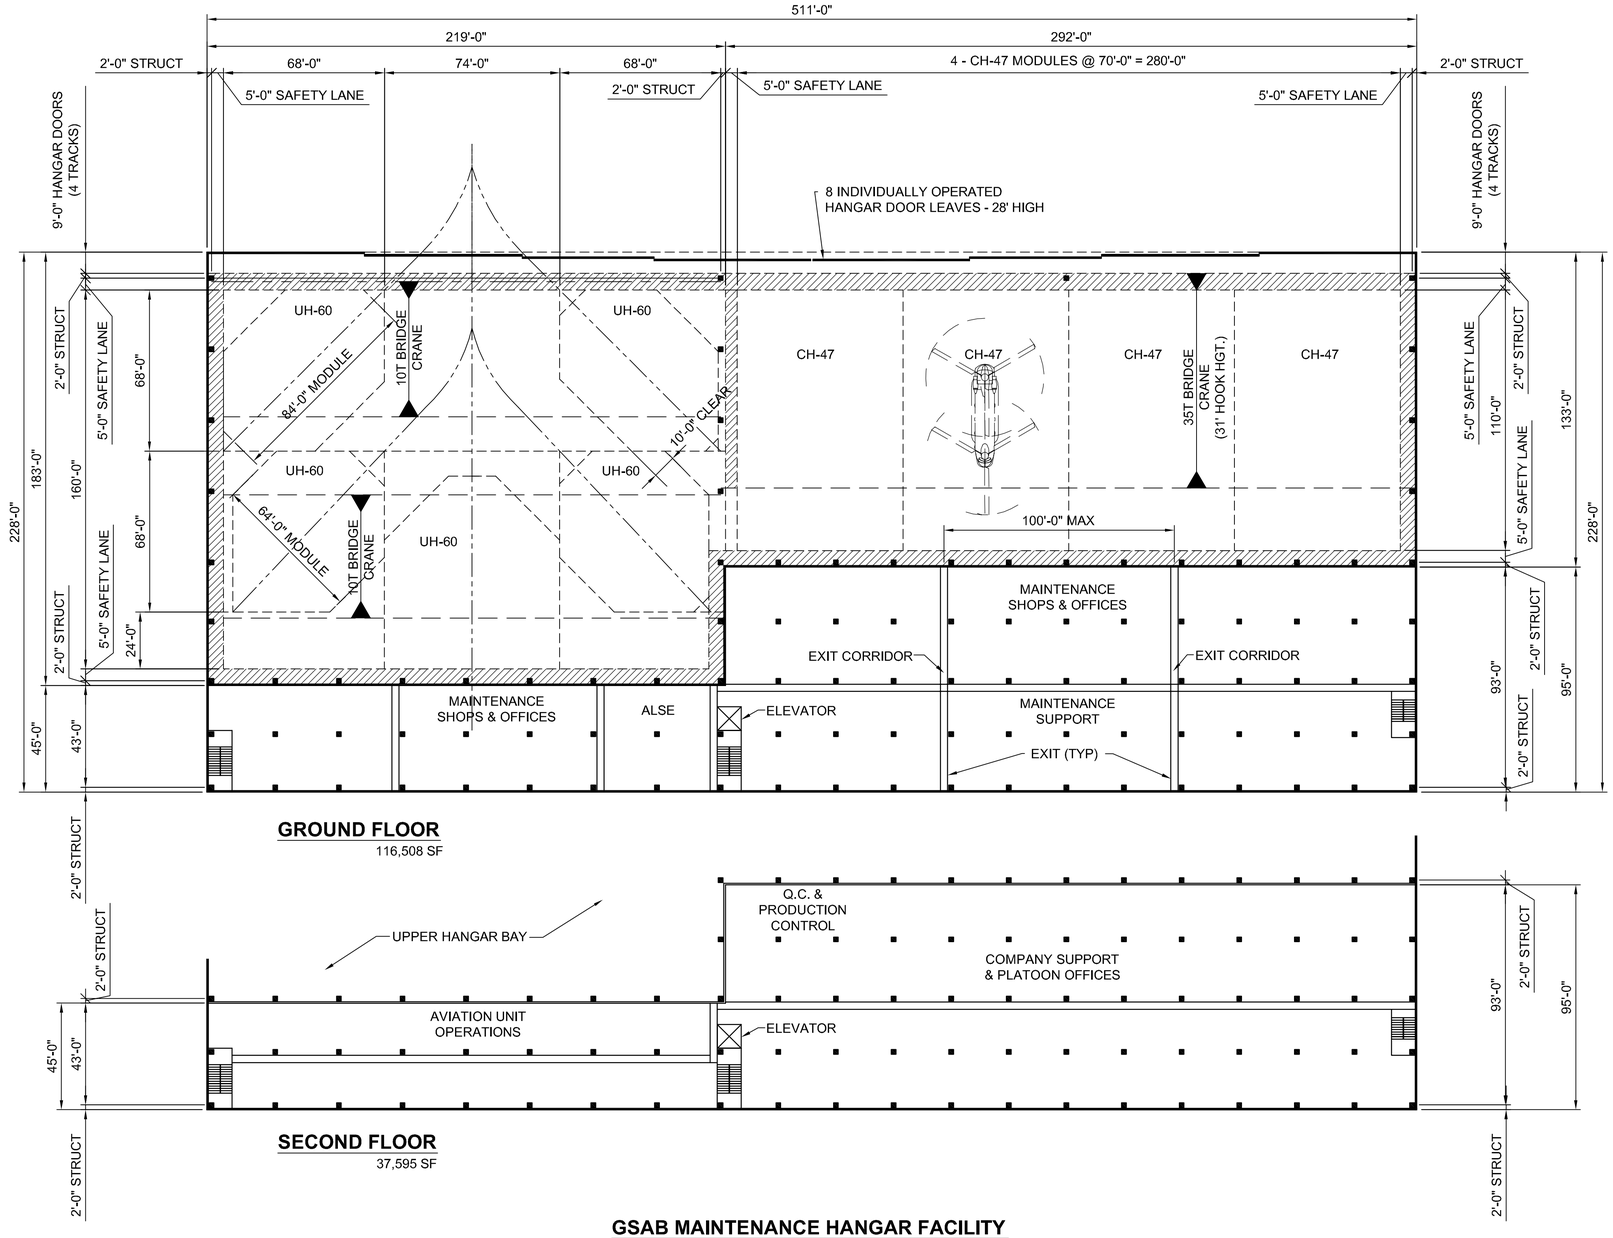

GSAB MAINTENANCE HANGAR FACILITY
NOTIONAL BLOCK AREAPLAN

0 16' 32' 64'
SCALE IN FEET

154,103 SF

US Army Corps of Engineers
Mobile District

Symbol	Description	Date	Approved
	Description		

Date: MARCH 2008
CADD Code: M007EB67
I.S.O. Sheet File Name: –
Solicitation Number: –

Designed By: JJR
Drawn By: JPW
Checked By: JJR
Reviewed By: TCS

U.S. ARMY ENGINEER DISTRICT
CORPS OF ENGINEERS
MOBILE, ALABAMA

BURNS & McDONNELL
9400 WARD PARKWAY
KANSAS CITY, MO

CENTER OF STANDARDIZATION
AVIATION VERTICAL CONSTRUCTION
ARMY HANGAR STANDARD DESIGN

GSAB MAINTENANCE HANGAR FACILITY/NOTIONAL BLOCK AREA PLAN

Sheet Reference Number:

I:\RES\ARCH\HANGARMOD\GSAB HANGAR FACILITY-NOTIONAL PLAN.DWG 03-28-2008 10:08 JPWHISENHUNT